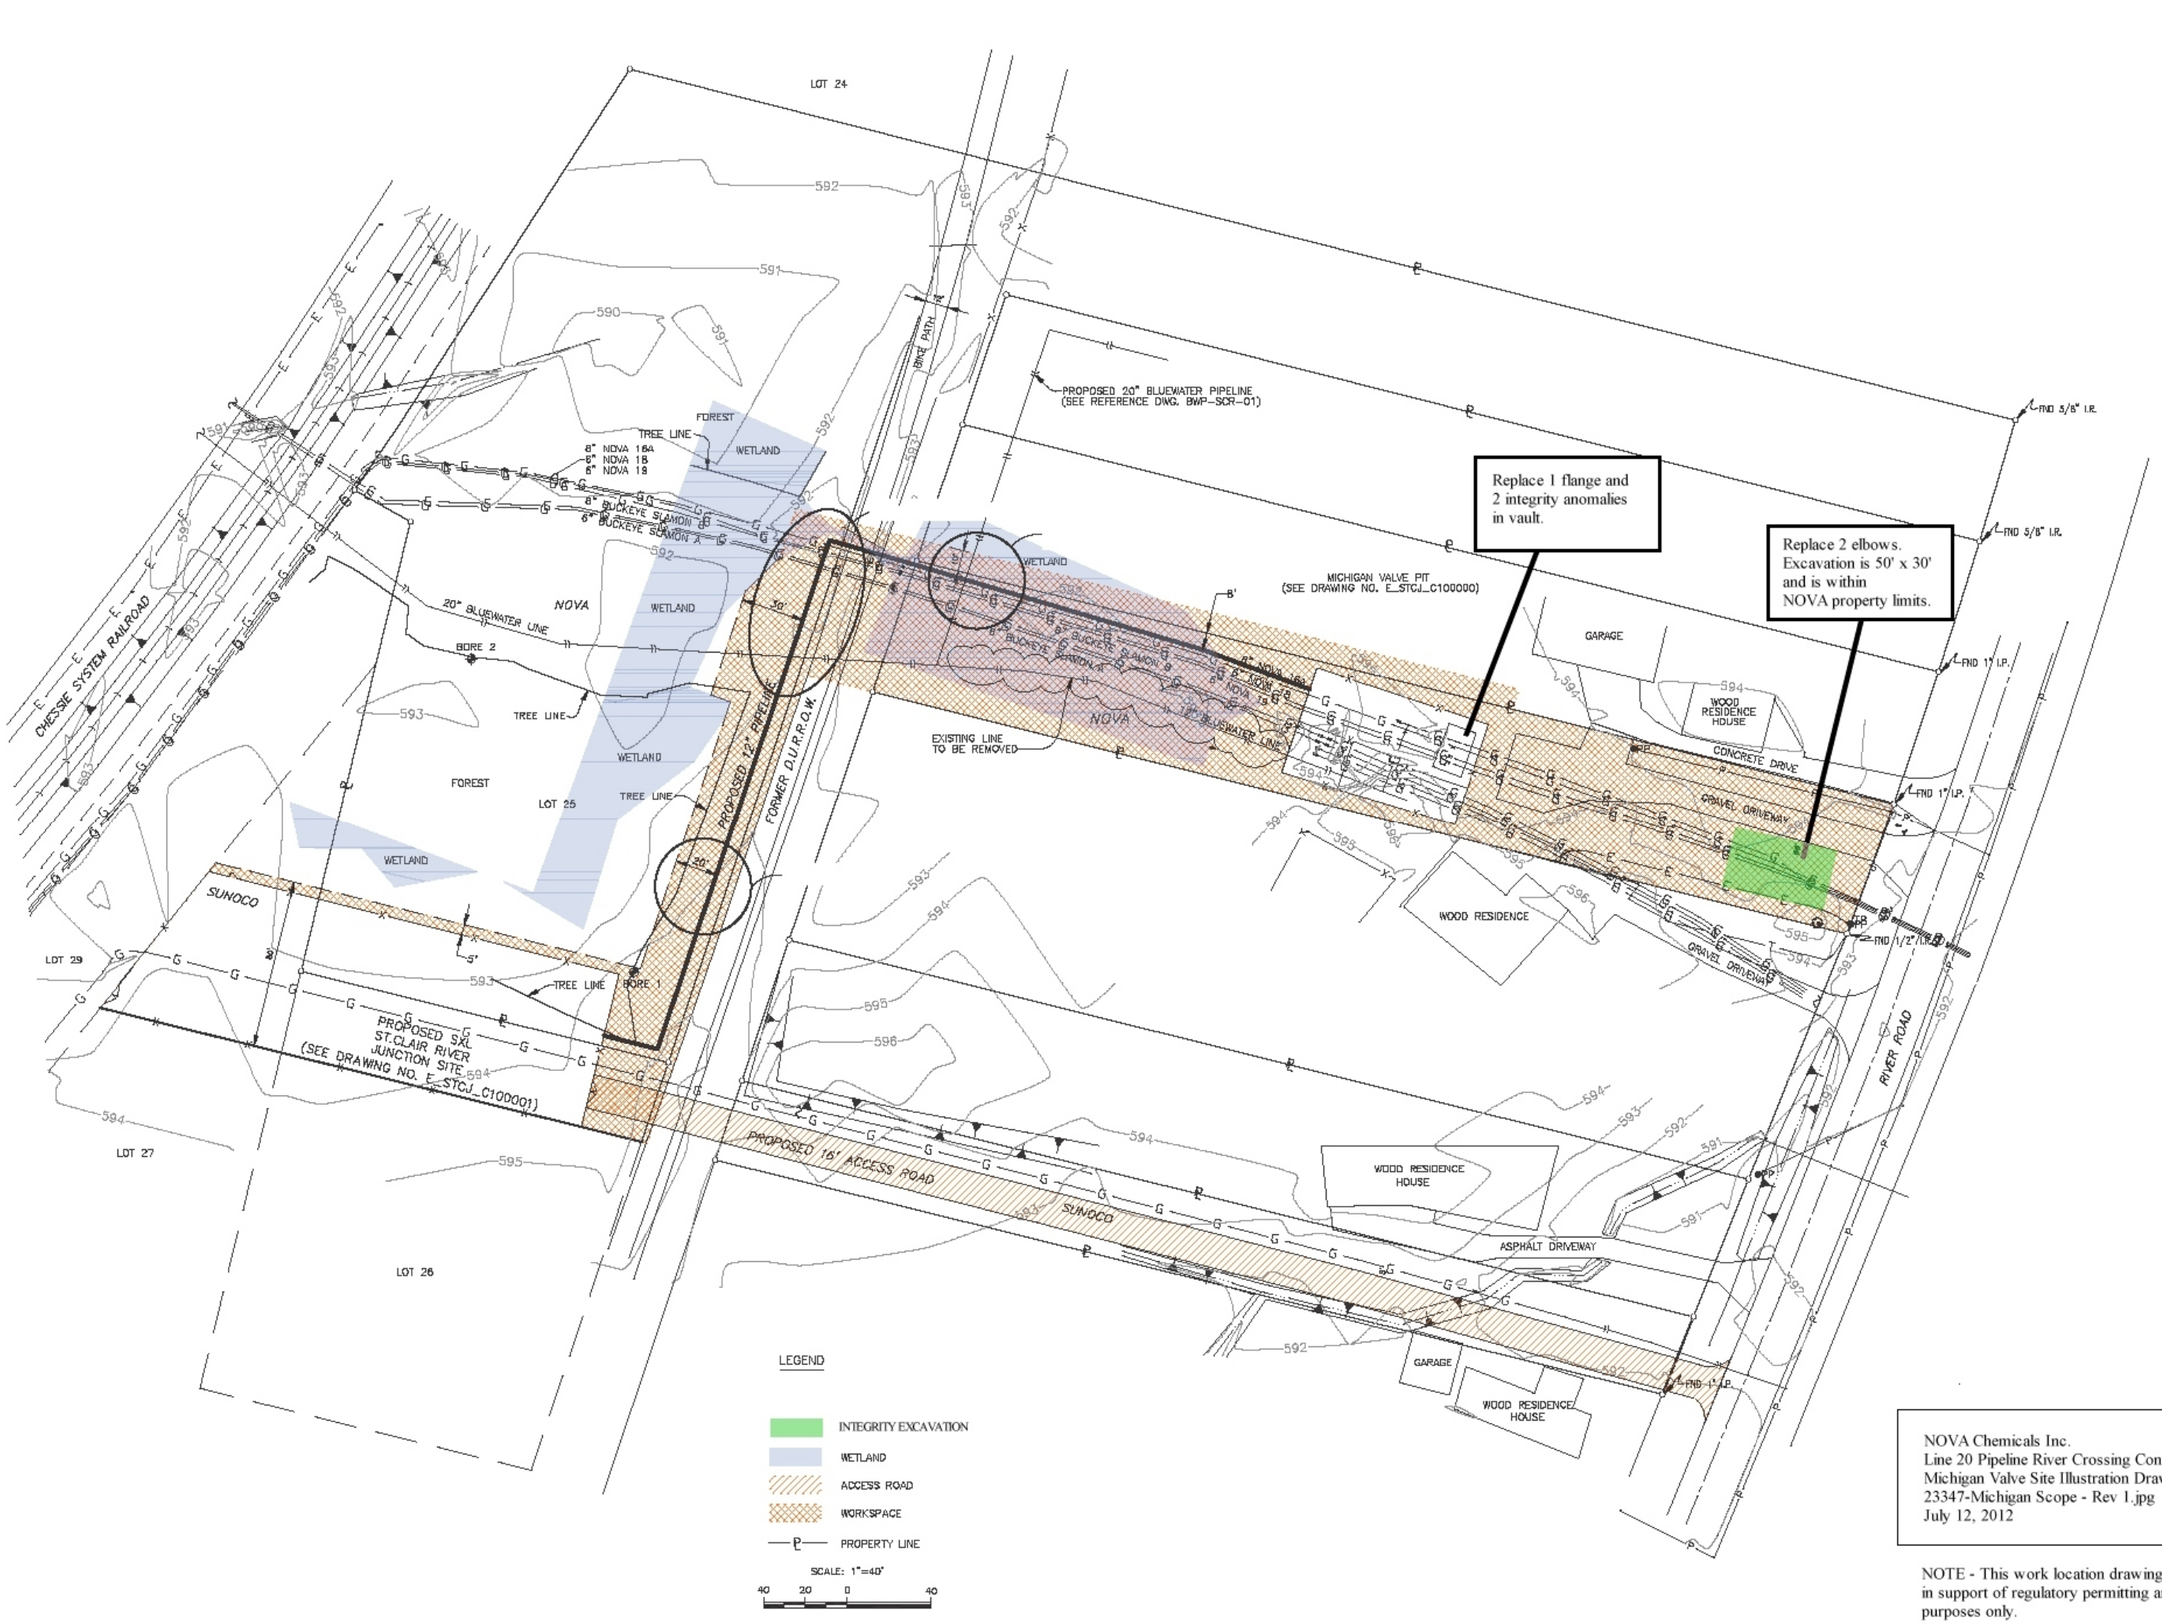

NOVA Chemicals Inc.
Line 20 Pipeline River Crossing Conversion
Michigan Valve Site Illustration Drawing
23347-Michigan Scope - Rev 1.jpg
July 12, 2012

NOTE - This work location drawing has been prepared in support of regulatory permitting and is for illustration purposes only.